LINE TABLE			LINE TABLE			LINE TABLE			LINE TABLE		
LINE	LENGTH	BEARING	LINE	LENGTH	BEARING	LINE	LENGTH	BEARING	LINE	LENGTH	BEARING
L1	114.11	N5°26'32"E	L31	125.00	N80°45'16"E	L60	34.10	N76°30'03"E	L90	291.18	N34°14'11"W
L2	1586.39	N5°27'14"E	L32	201.64	N9°14'43"W	L61	23.61	N79°11'27"E	L91	862.90	N36°29'50"W
L3	549.32	S84°00'05"E	L33	78.04	N9°14'23"W	L62	10.50	N79°11'30"E	L92	85.88	N36°30'26"W
L4	294.65	S84°00'06"E	L34	54.03	N80°31'23"E	L63	34.10	N79°37'01"E	L93	761.01	S65°11'44"E
L5	66.53	S6°53'17"W	L35	47.29	N80°10'58"E	L64	34.10	N80°01'32"E	L94	735.05	N25°46'00"W
L6	216.96	S89°38'23"E	L36	44.52	N79°47'02"E	L65	34.10	N80°26'03"E	L95	1608.79	S28°03'33"W
L7	130.76	S89°28'14"E	L37	44.53	N79°23'31"E	L66	34.10	N80°48'29"E	L96	476.72	N87°40'42"W
L8	1387.75	S0°08'12"E	L38	44.53	N79°00'29"E	L67	34.09	N81°12'40"E	L97	524.62	N18°19'32"E
L9	150.14	S83°19'50"W	L39	44.53	N78°36'50"E	L68	34.08	N81°37'02"E	L98	479.01	N88°37'32"W
L10	150.11	S83°22'17"W	L40	44.54	N78°13'58"E	L69	34.08	N82°01'24"E	L99	570.74	N88°37'37"W
L11	184.23	S83°31'35"W	L41	44.54	N77°50'10"E	L70	121.29	N81°45'33"E	L100	973.68	N4°33'35"E
L12	184.23	S83°38'49"W	L42	44.54	N77°27'08"E	L71	76.31	N81°40'51"E	L101	749.36	S80°07'19"W
L13	170.87	S83°45'10"W	L43	44.55	N77°04'07"E	L72	117.30	N80°00'08"E	L102	1100.29	N48°53'39"E
L14	170.87	S83°51'55"W	L44	44.55	N76°40'19"E	L73	31.42	N75°55'04"E	L103	81.41	S69°37'02"E
L15	170.88	S83°58'13"W	L45	44.34	N76°17'43"E	L74	399.47	S8°00'33"E	L104	42.97	S69°37'40"E
L16	170.88	S84°04'32"W	L46	44.55	N75°53'56"E	L75	99.22	N73°42'54"E	L105	33.04	N48°42'25"E
L17	201.69	N84°04'27"E	L47	44.54	N75°30'32"E	L76	23.96	S5°24'47"W	L106	99.77	N18°32'34"E
L18	201.71	N83°57'09"E	L48	44.53	N75°07'54"E	L77	27.38	S5°31'27"W	L107	387.94	N17°39'59"E
L19	201.69	N83°49'37"E	L49	44.53	N74°43'42"E	L78	150.35	S5°26'18"W	L108	201.04	N2°32'21"E
L20	201.70	N83°41'47"E	L50	44.53	N74°20'17"E	L79	443.68	S5°27'08"W	L109	244.89	S82°34'30"E
L21	195.12	N83°34'09"E	L51	44.51	N73°59'44"E	L80	268.35	S5°27'10"W	L110	147.70	S84°31'13"E
L22	195.12	N83°26'36"E	L52	34.09	N73°38'35"E	L81	675.70	S5°27'03"W	L111	100.04	S89°50'20"E
L23	195.11	N83°19'44"E	L53	4.77	N76°28'48"E	L82	576.61	S5°10'27"W	L112	676.00	N1°50'44"E
L24	195.12	N83°12'10"E	L53	201.70	N83°41'47"E	L83	63.58	S89°01'53"W	L113	310.75	N5°19'47"W
L25	28.76	N83°08'16"E	L54	28.32	N76°23'53"E	L84	550.34	S89°01'44"W			
L26	199.91	N83°03'35"E	L55	34.09	N76°48'17"E	L85	550.34	S89°01'44"W			
L27	101.30	N81°47'18"E	L56	34.10	N77°12'13"E	L86	1383.06	S14°21'3"W			
L28	101.29	N81°21'54"E	L57	34.10	N77°36'56"E	L87	674.98	S14°21'3"W			
L29	58.00	S9°14'57"E	L58	34.10	N78°00'37"E	L88	429.57	S4°13'14"W			
L30	221.99	S9°14'45"E	L59	34.10	N78°24'19"E	L89	207.01	N34°33'29"W			

SHARED ACCESS ROAD
TYPICAL SECTION
NTS

HATCH LEGEND

- DENOTES WETLANDS ON PLANS
- DENOTES 50' STREAM/WETLANDS BUFFER ON PLANS
- DENOTES 260' DUKE POWER EASEMENT BUFFER ON PLANS
- DENOTES FEMA REGULATORY FLOODWAY ON PLANS
- DENOTES FEMA FLOODPLAIN ON PLANS

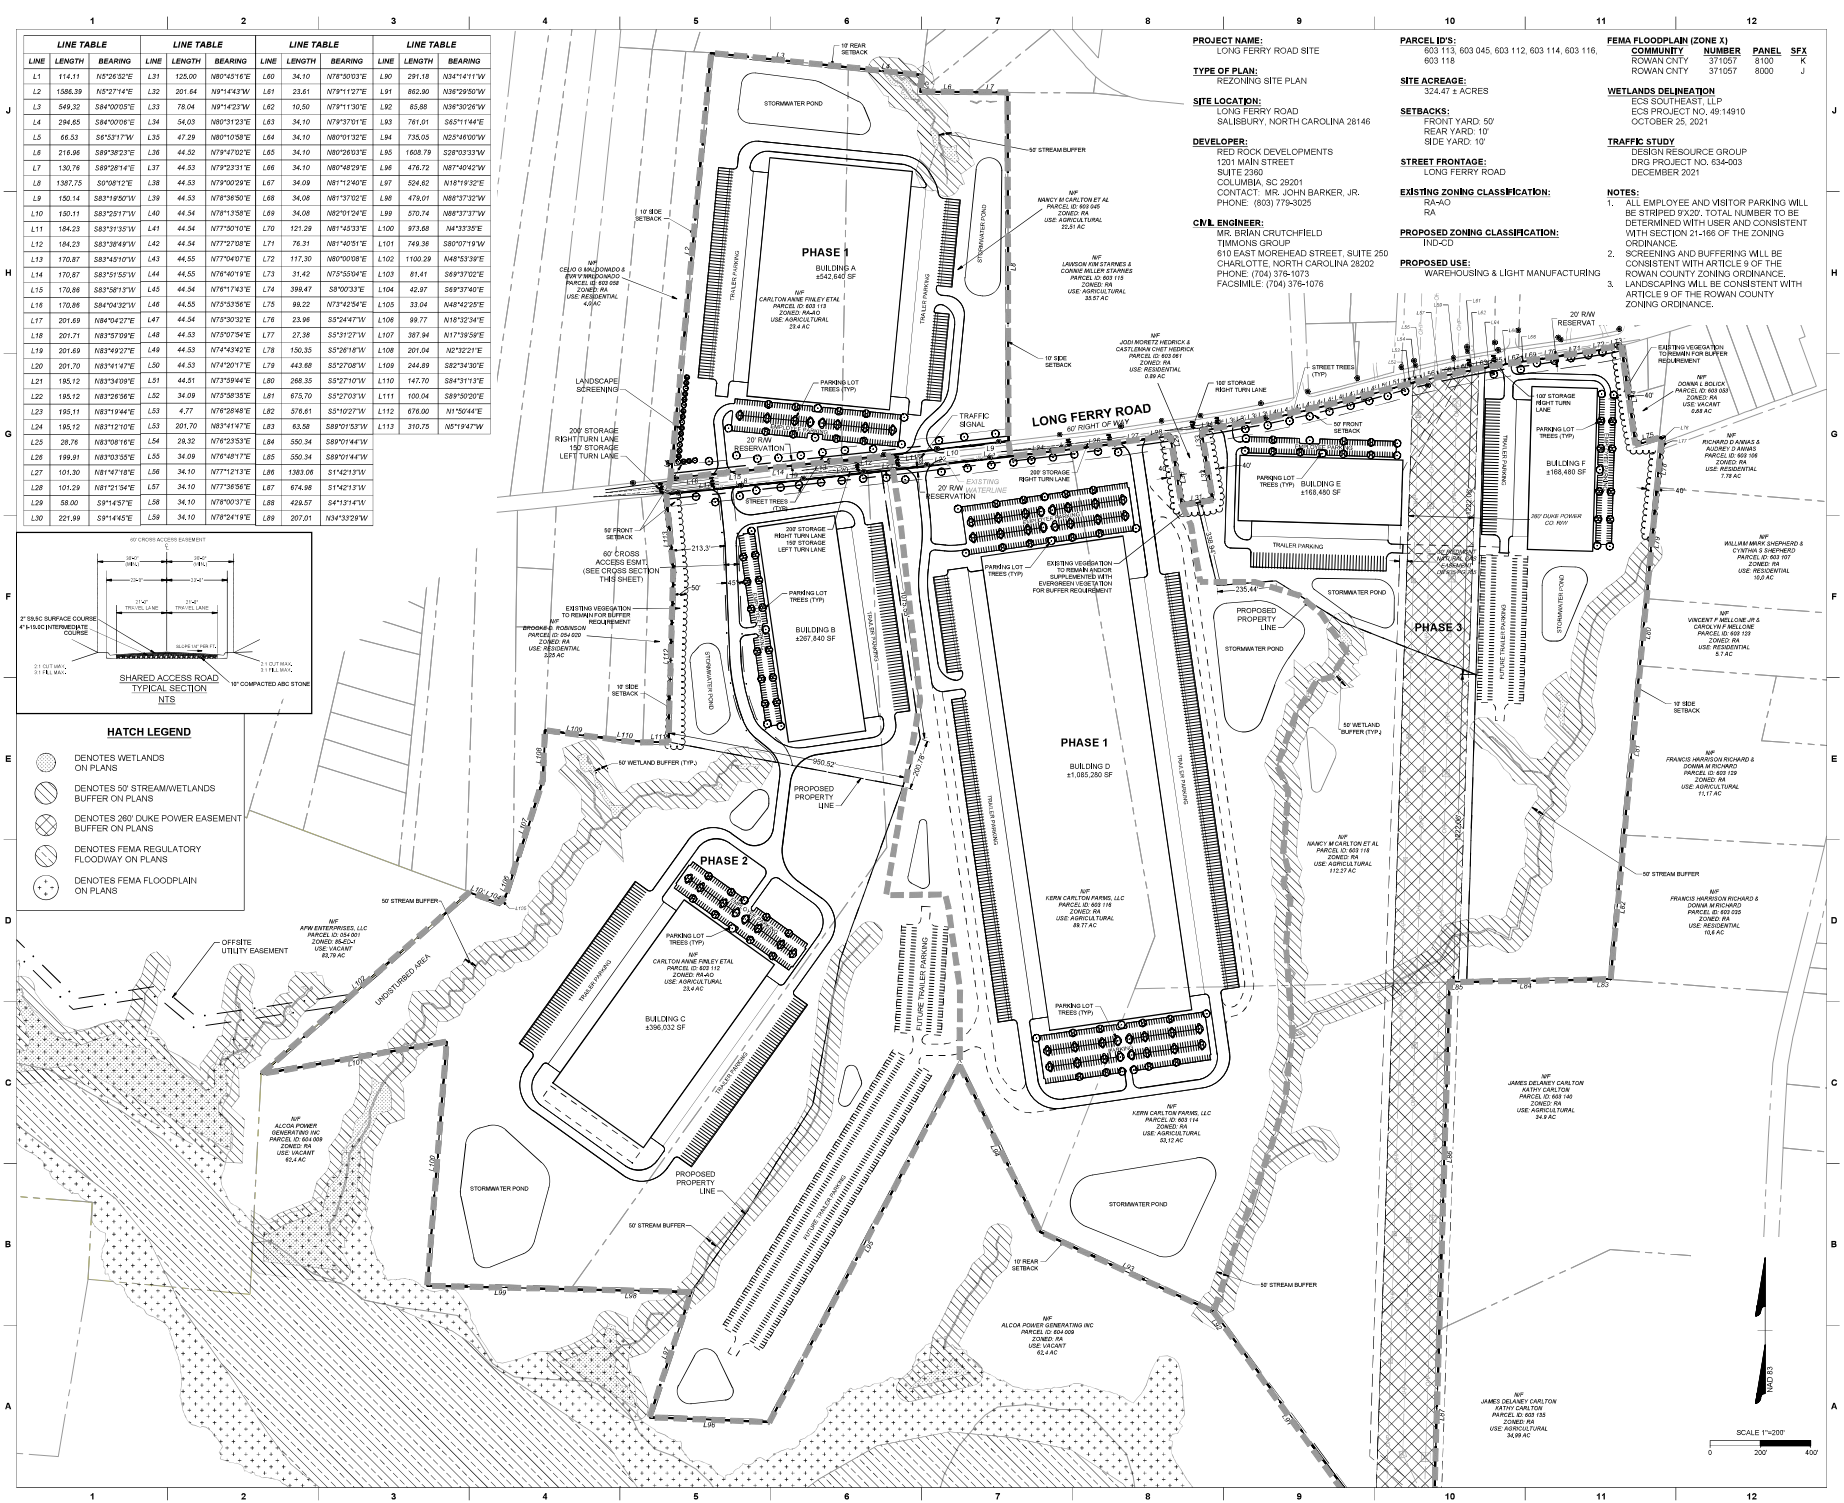

PROJECT NAME:
LONG FERRY ROAD SITE

TYPE OF PLAN:
REZONING SITE PLAN

SITE LOCATION:
LONG FERRY ROAD
SALISBURY, NORTH CAROLINA 28146

DEVELOPER:
RED ROCK DEVELOPMENTS
1201 MAIN STREET
SUITE 2360
COLUMBIA, SC 29201
CONTACT: MR. JOHN BARKER, JR.
PHONE: (803) 779-3025

CIVIL ENGINEER:
MR. BRIAN CRUTCHFIELD
TIMMONS GROUP
610 EAST MOREHEAD STREET, SUITE 250
CHARLOTTE, NORTH CAROLINA 28202
PHONE: (704) 376-1073
FACSIMILE: (704) 376-1076

PARCEL ID'S:
603 113, 603 045, 603 112, 603 114, 603 116, 603 118

SITE ACREAGE:
324.47 ± ACRES

SETBACKS:
FRONT YARD: 50'
REAR YARD: 10'
SIDE YARD: 10'

STREET FRONTAGE:
LONG FERRY ROAD

EXISTING ZONING CLASSIFICATION:
RA-AO
RA

PROPOSED ZONING CLASSIFICATION:
IND-CD

PROPOSED USE:
WAREHOUSING & LIGHT MANUFACTURING

FEMA FLOODPLAIN (ZONE X)

COMMUNITY	NUMBER	PANEL	SFX
ROWAN CNTY	371057	8100	K
ROWAN CNTY	371057	8000	J

WETLANDS DELINEATION
ECS SOUTHEAST, LLP
ECS PROJECT NO. 49:14910
OCTOBER 25, 2021

TRAFFIC STUDY
DESIGN RESOURCE GROUP
DRG PROJECT NO. 634-003
DECEMBER 2021

NOTES:
1. ALL EMPLOYEE AND VISITOR PARKING WILL BE STRIPED 9'X20', TOTAL NUMBER TO BE DETERMINED WITH USER AND CONSISTENT WITH SECTION 21-166 OF THE ZONING ORDINANCE.
2. SCREENING AND BUFFERING WILL BE CONSISTENT WITH ARTICLE 9 OF THE ROWAN COUNTY ZONING ORDINANCE.
3. LANDSCAPING WILL BE CONSISTENT WITH ARTICLE 9 OF THE ROWAN COUNTY ZONING ORDINANCE.

MCA
ARCHITECTURE

GREENVILLE	ANDERSON
28 AGORA PLACE	400 S. MAIN ST.
GREENVILLE, SC	ANDERSON, SC
2 9 6 1 5	2 9 6 2 4
(T) 864.232.8204	(T) 864.232.8204

TIMMONS GROUP
YOUR VISION ACHIEVED THROUGH US.
VIRGINIA | NORTH CAROLINA
THIS DRAWING PREPARED AT THE CHARLOTTE OFFICE
610 E. Morehead Street Suite 250
Charlotte, NC 28202
TEL 704.342.5600
FAX 704.376.1076
www.timmons.com
Site Development | Residential | Infrastructure | Technology

RED ROCK DEVELOPMENTS

LONG FERRY ROAD SITE

ROWAN COUNTY, NC

Revision Index

No.	ISSUE DESCRIPTION	DATE
1	COUNTY COMMENTS	3/31/22
2	COUNTY COMMENTS	5/2/22

PROJECT No:	49583
DRAWN BY:	AHB
CHECKED BY:	BVC
SCALE:	AS SHOWN

REZONING SITE PLAN

RZ-01

NOTE: THIS DRAWING IS THE PROPERTY OF MCA ARCHITECTURE INC. AND MUST BE RETURNED UPON THE CONDITION THAT IT MUST TO BE CHANGED WITHOUT THE WRITTEN AUTHORITY OF MCA ARCHITECTURE INC. FURTHERMORE, THIS DRAWING MUST TO BE COPIED, REPRODUCED OR USED BY OTHERS EXCEPT AS REQUIRED FOR THE WORK OF THIS PROJECT.
© 2014 MCA ARCHITECTURE INC.

4/27/2015 4:27:06 PM